DO NOT SCALE

This drawing remains copyright of the author.

HALF HOUR FIRE RESISTANCE

ONE HOUR FIRE RESISTANCE

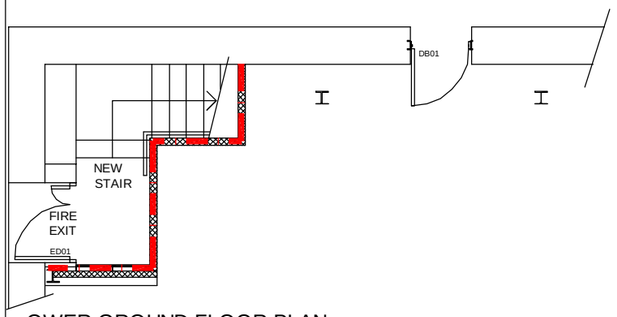


OWER GROUND FLOOR PLAN

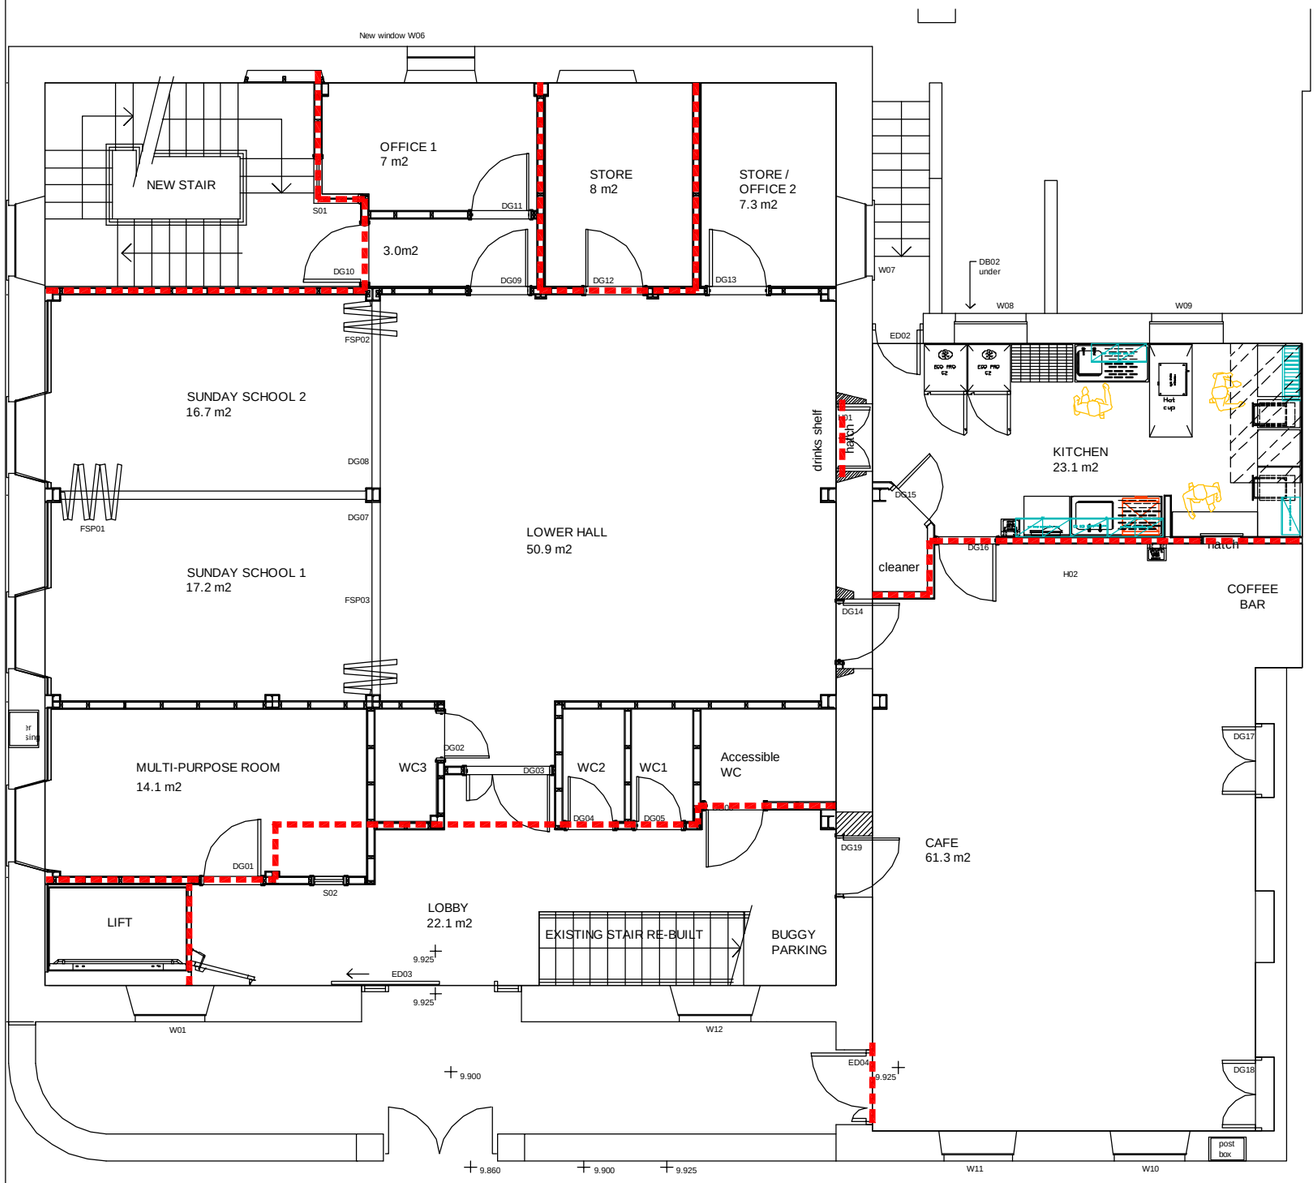


GROUND FLOOR PLAN AS PROPOSED

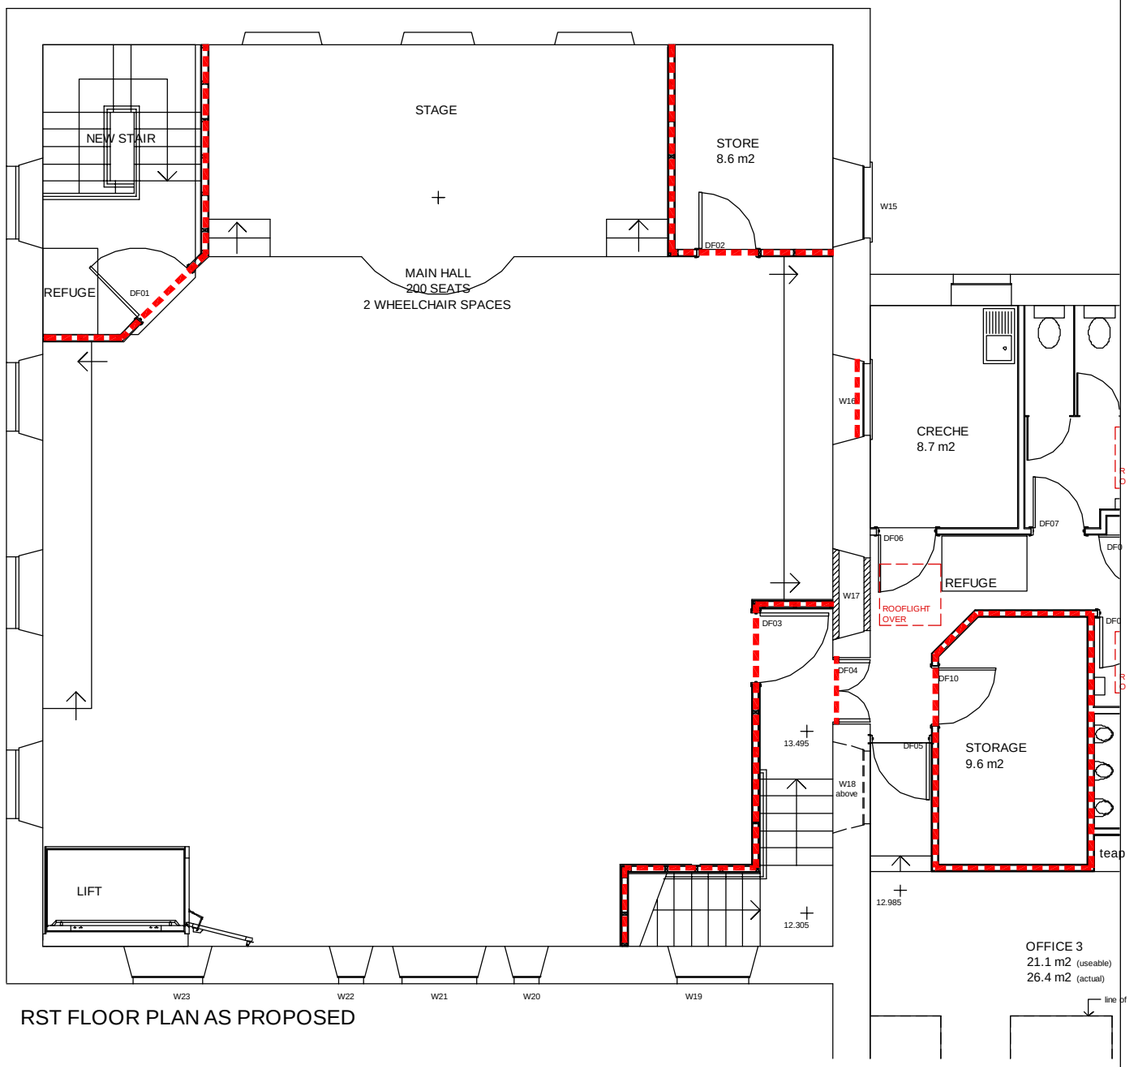


RST FLOOR PLAN AS PROPOSED

revisions

A 23/12/13 Firewall extended to new attic office.
B 30/01/14 General modifications to amended layout.
C 04/09/14 First floor dropped 170mm. New FF now timber.

drawing description VALLEYS FAMILY CHURCH, BRYNMAWR
FIRE STRATEGY PLANS

David Davis, BA, BArch, RIBA, 74 Heol-Y-Deri, Rhiwbina, Cardiff, CF14 6HJ tel 029 20 613189 dai2arch@gmail.com

| Job No | Drg No |
|---|---|
| 74 | 19 C |
| date Nov 2013 | scale 1:100@A3 |

Dai2a.co.uk